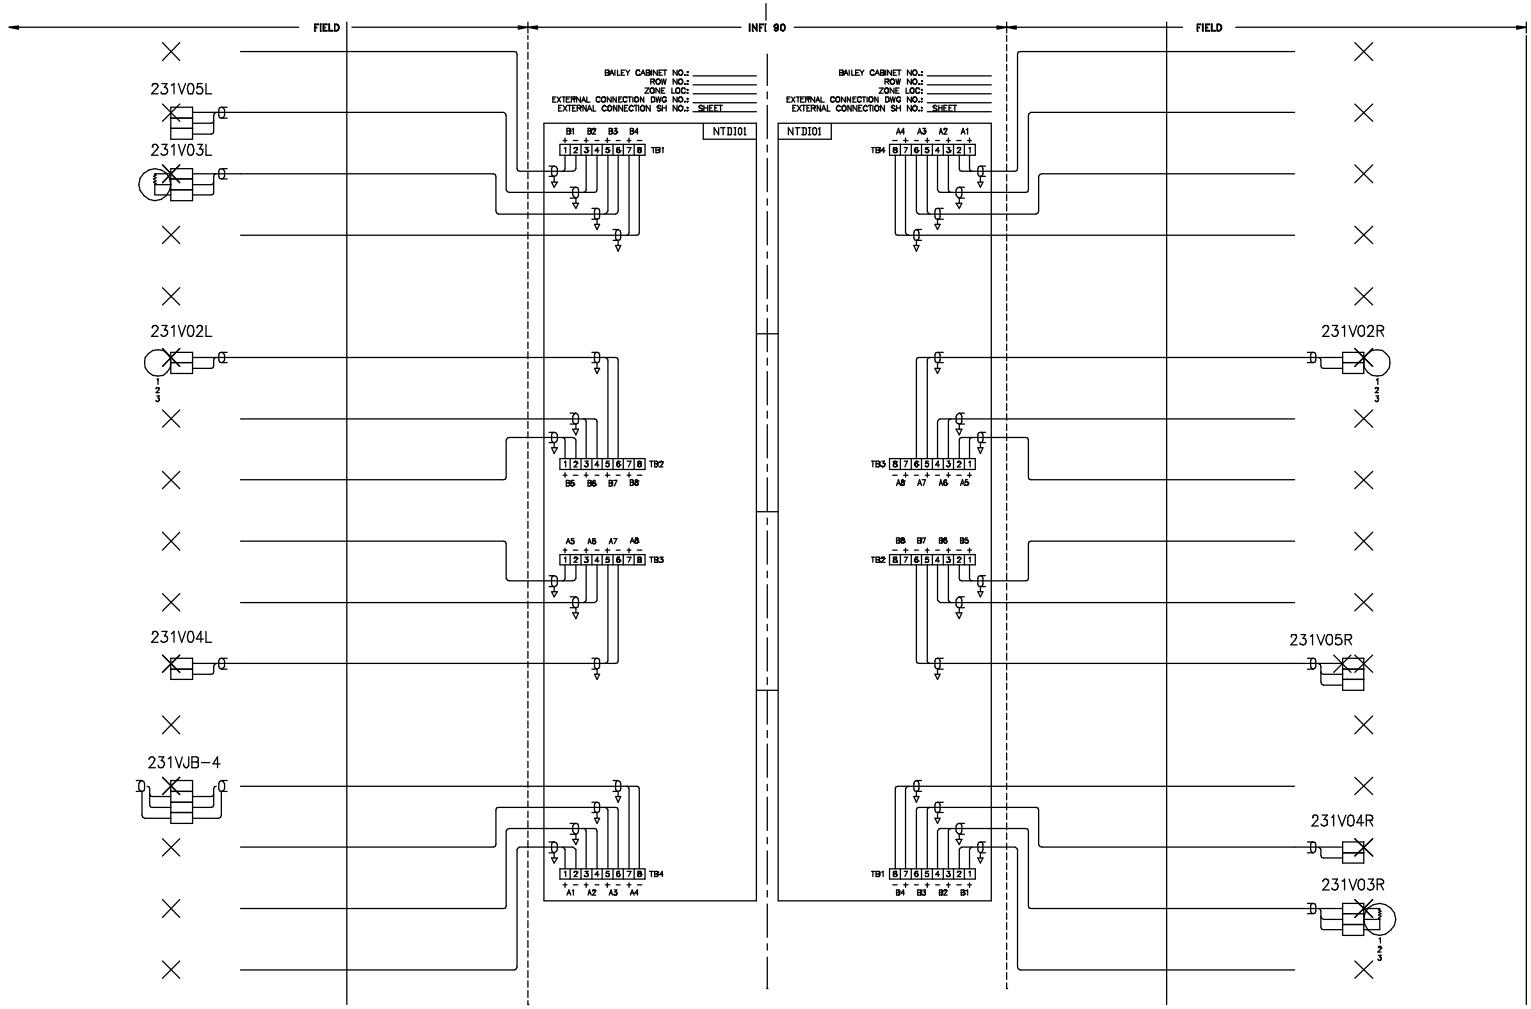

TERMINATION UNIT KEY:

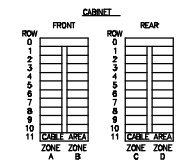

LEGEND:

VERTICAL FIELD TERMINATION SHIELD BUS

NOTES:

1. ALL UNTERMINATED SHIELDS TO BE PULLED BACK AND TAPED.
2. ALL CABLE IS #18 SHIELDED TWISTED PAIR UNLESS INDICATED OTHERWISE.

REFERENCE DRAWINGS:

D8300044 SH 04	POLYMERIZATION PROCESS PCU 2 EXTERNAL
D8300044 SH 05	POLYMERIZATION PROCESS PCU 2 EXTERNAL
KE-802	P&ID C-800 BATCH TANKS SHEET 1 OF 2
KE-803	P&ID C-800 BATCH TANKS SHEET 2 OF 2
KE-950	P&ID POLYMERIZATION SHEET 1 OF 4

AutoCAD NAME:

INTEGRAL CONTROL SYSTEM SERVICES, INC.
ICSS
1303 SACKETT AVENUE
Cuyahoga Falls, Ohio 44223
Office: 330-923-6900 Fax: 330-923-2116

THIS DRAWING IS THE PROPERTY OF INTEGRAL CONTROL SYSTEM SERVICES, INC. NEITHER THE DRAWING, NOR REPRODUCTIONS OF IT, NOR INFORMATION DERIVED FROM IT IS TO BE GIVEN TO OTHERS. NO USE IS TO BE MADE OF IT WHICH IS OR MAY BE INJURIOUS TO INTEGRAL CONTROL SYSTEM SERVICES, INC.

APPROVED BY	DATE	DRAWING NO.	PART NO.
		THIS SHEET ALSO USED FOR	

DIMENSIONAL TOLERANCES UNLESS OTHERWISE SPECIFIED:

MILLIMETRES	INCHES
1 PLACE ± 0.3 mm	2 PLACE ± .01
2 PLACE ± 0.003 mm	3 PLACE ± .001
3 PLACE ± 0.015 mm	4 PLACE ± .0005

MARK IDENTIFICATION AND MATERIAL NUMBERS ON TOOL DETAILS. PAINT IDENTIFICATION NUMBERS ON STRUCTURAL WORK.

3rd ANGLE PROJECTION
DO NOT SCALE DRAWING

QTY.	LINE NUMBER(S)	MANUFACTURER/DESCRIPTION	PART (MODEL) #
PART NO.		SHEET / SHEETS	DRAWING NO. 050301-5

DES.BY	DET.BY	TITLE
LA	MM	INSTRUMENTATION INTERCONNECTION DIAGRAM
CHECKED BY	SAFETY OK	
DATE	SCALE NONE	DIVISION:
		PLANT:
		LOCATION/ACTIVITY: